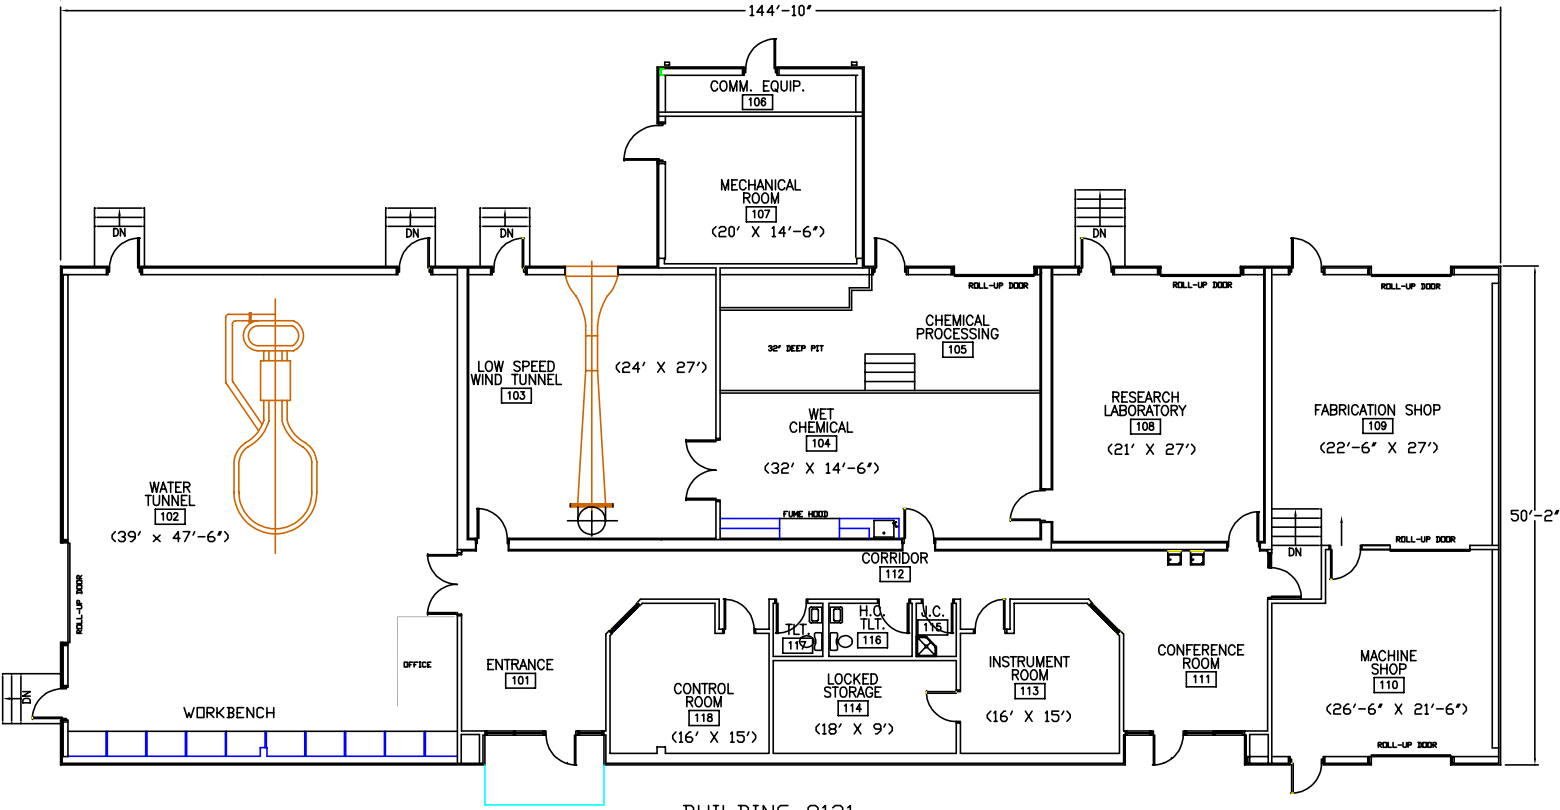

BUILDING 8121